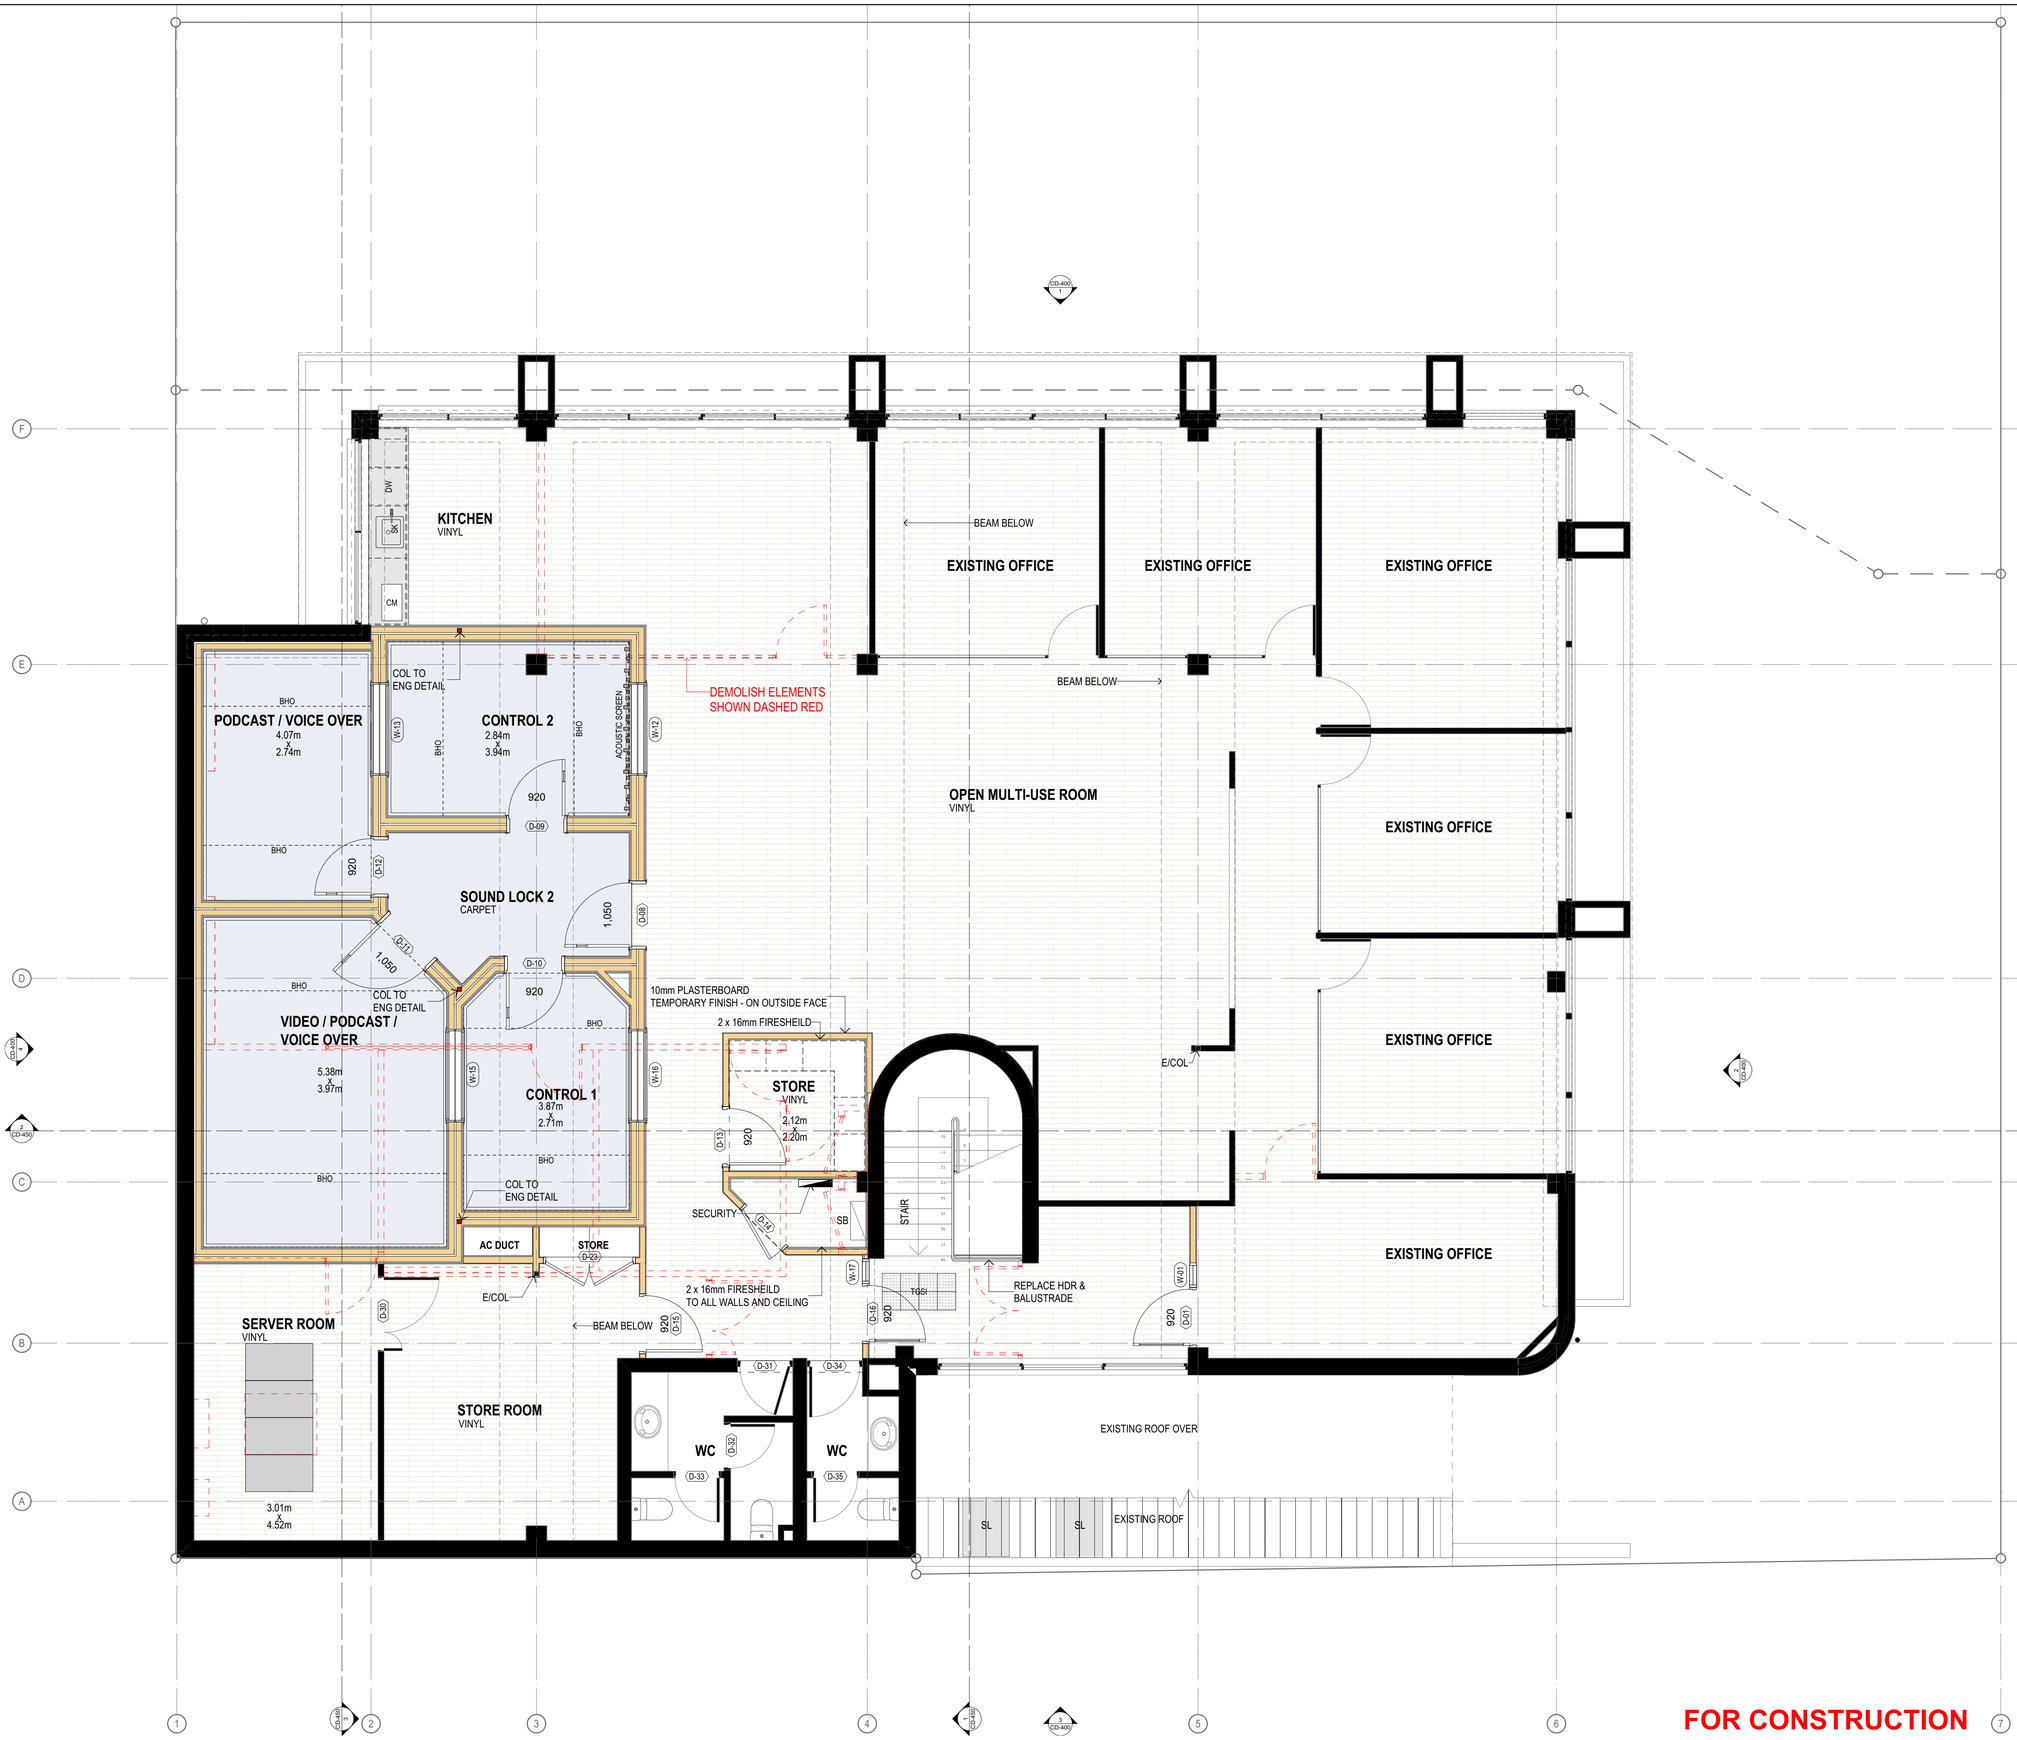

ABBREVIATIONS

CODE	DESCRIPTION
AAC	AERATED AUTOCLAVE CONCRETE
AC	AIR CONDITIONING UNIT
ADJ	ADJUSTABLE
AFF	ABOVE FINISHED FLOOR
AHD	AUSTRALIAN HEIGHT DATUM
AJ	ARTICULATION JOINT
AP	ACCESS PANEL
APB	ACOUSTIC PLASTERBOARD
AS	AUSTRALIAN STANDARDS
ASH	ADJUSTABLE SHELF
ASK	ALUMINIUM SKIRTING
BCA	BUILDING CODE OF AUSTRALIA
BCT	BABY CHANGE TABLE
BG	BOX GUTTER
BH	BULKHEAD
BHO	BULKHEAD OVER
BL	BOLLARD
CHT	CEILING HEIGHT
COL	COLUMN
CM	COFFEE MACHINE
COMMS	COMMUNICATION
CONC	CONCRETE
COS	CHECK ON SITE
CPT	CARPET
CRS	CENTRE-TO-CENTRE (CENTRES)
CU	CONDENSER UNIT
D#	DOOR
DAT	DATA RACK
DB	DISTRIBUTION BOARD
DC#	DOOR CLOSER
DPC	DAMP PROOF COURSE
E/	EXISTING
EF	EXHAUST FAN
ELEC	ELECTRICAL
ENG	ENGINEER
EOT	END OF TRIP FACILITY
EQ	EQUAL
FCL	FINISHED CEILING LEVEL
FCU	FAN COIL UNIT
FE	FIRE EXTINGUISHER
FFL	FINISHED FLOOR LEVEL
FG	FIXED GLASS
FH	FIRE HYDRANT
FHR	FIRE HOSE REEL
FIP	FIRE INDICATOR PANEL
FOG	FIXED OBSCURED GLASS
FRZ	FREEZER
FSH	FIXED SHELF
FSL	FINISHED SURFACE LEVEL
FSS	FOLDING SHOWER SEAT
FW	FLOOR WASTE
GO	GULLY OUTLET
GPO	GENERAL POWER OUTLET
GR	GRAB RAILS
HC	HOSE COCK
HTUS	HEIGHT TO UNDERSIDE STRUCTURE
HTUS	HEIGHT TO UNDERSIDE STRUCTURE
LM	LINE MARKING
LS	LIGHT SWITCH
MAX	MAXIMUM
MIN	MINIMUM
MIR	MIRROR
MO	MICROWAVE OVEN
MSB	MAIN SWITCHBOARD
NOM	NOMINAL
NTS	NOT TO SCALE
OG	OBSCURE GLASS
OHC	OVER HEAD CUPBOARD
OSH	OPEN SHELVING
OV	OVEN
PB	PLASTERBOARD
PTD	PAPER TOWEL DISPENSER
R	RADIUS
RAG	RETURN AIR GRILLE
REF	REFRIGERATOR
RHS	RECTANGULAR HOLLOW SECTION
RL	REDUCED LEVEL
RM	ROOM
RPD	REAL PROPERTY DESCRIPTION
S	STACK
SA	SHADOW ANGLE
SAR	SUPPLY AIR REGISTER
SB	SUB BOARD
SBK	SPLASHBACK
SH	SHELF
SHR	SHOWER
SHRR	SHOWER ROSE
SHS	SQUARE HOLLOW SECTION
SK	SINK
SKT	SKIRTING
SKD	SKIRTING DUCT
SL	SKYLIGHT
SS	STAINLESS STEEL
STC	SOUND TRANSMISSION CLASS
SW	SLIDING WINDOW
TGSI	TACTILE GROUND SURFACE INDICATO
TOF	TOP OF FENCE LEVEL
TOW	TOP OF WALL LEVEL
TPD	TOILET PAPER DISPENSER
TRH	TOILET ROLL HOLDER
TYP	TYPICAL
UIS	UNDERSIDE
UNO	UNLESS NOTED OTHERWISE
VB	VANITY BASIN
W#	WINDOW
WB	WALL BASIN
WC	WATER CLOSET
WL	WALL LIGHT
WMET	WATER METER
WO	WALL OVEN
WS	WHEEL STOP
YG	YARD GULLY

ID	CHANGES RELATING TO CURRENT ISSUE

ISSUE	DATE	NOTE	BY
M	26/10/2023	ISSUE FOR COORDINATION	JAK
N	15/11/2023	ISSUE FOR BA	JAK
O	29/11/2023	ISSUE FOR VM	JAK
P	2/02/2024	ISSUE FOR COORDINATION	JAK
Q	6/02/2024	ISSUE FOR CONSTRUCTION	LED

MARK WILLIAMS architects
2/1404 Logan Road MT GRAVATTEAST QLD 4122
MWAarchitects.com.au | Admin@MWAarchitects.com.au
T (07) 3349 7369 ABN 52 114 448 565

PROJECT
FAMILY RADIO - MOORAK ST STUDIO

ADDRESS
6 MOORAK STREET
TARINGA QLD 4068

CLIENT
FAMILY RADIO 96.5 FM

DRAWING
LEVEL 02 FLOOR PLAN - STAGE 1A

These drawings and design and the copyright thereof are the property of Mark Williams Architects and must not be used or retained or copied without the written permission of Mark Willams Architects.

SCALE	1:50 @ A1	
PROJECT No. 23020		DWG No. CD-205 ISSUE Q
PUBLISH DATE 6/02/2024		
DRAWN JAK	CHKD MJW	